HI-SIDE TIE-IN DETAIL

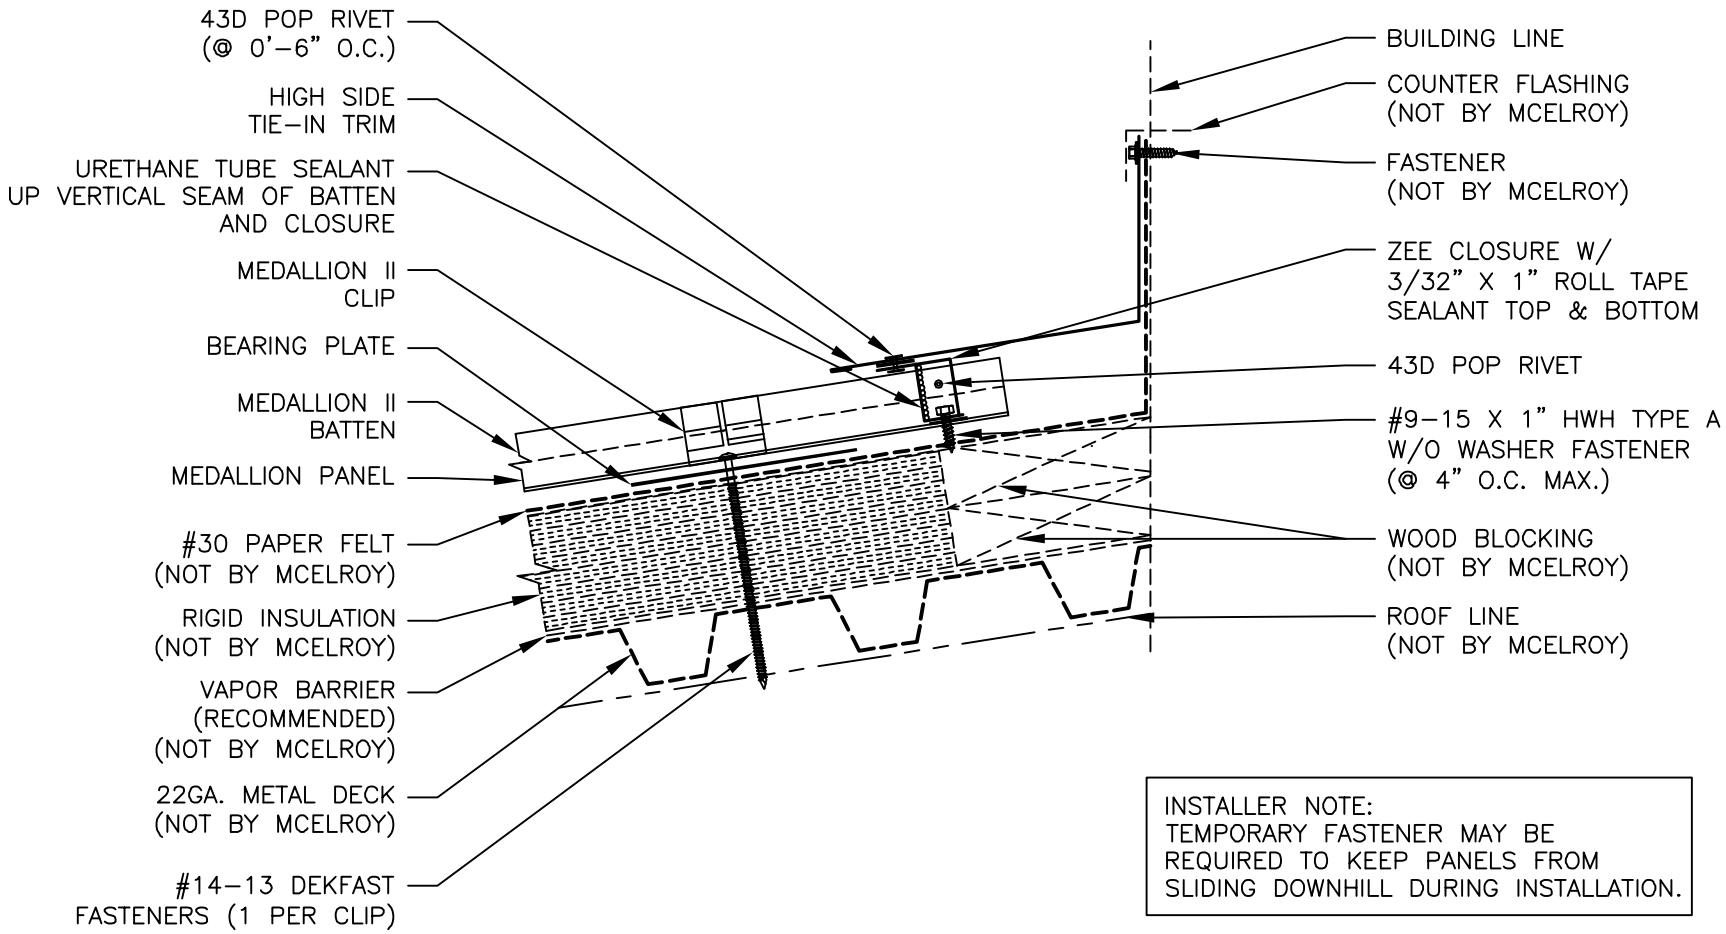

INSTALLER NOTE:
TEMPORARY FASTENER MAY BE REQUIRED TO KEEP PANELS FROM SLIDING DOWNHILL DURING INSTALLATION.