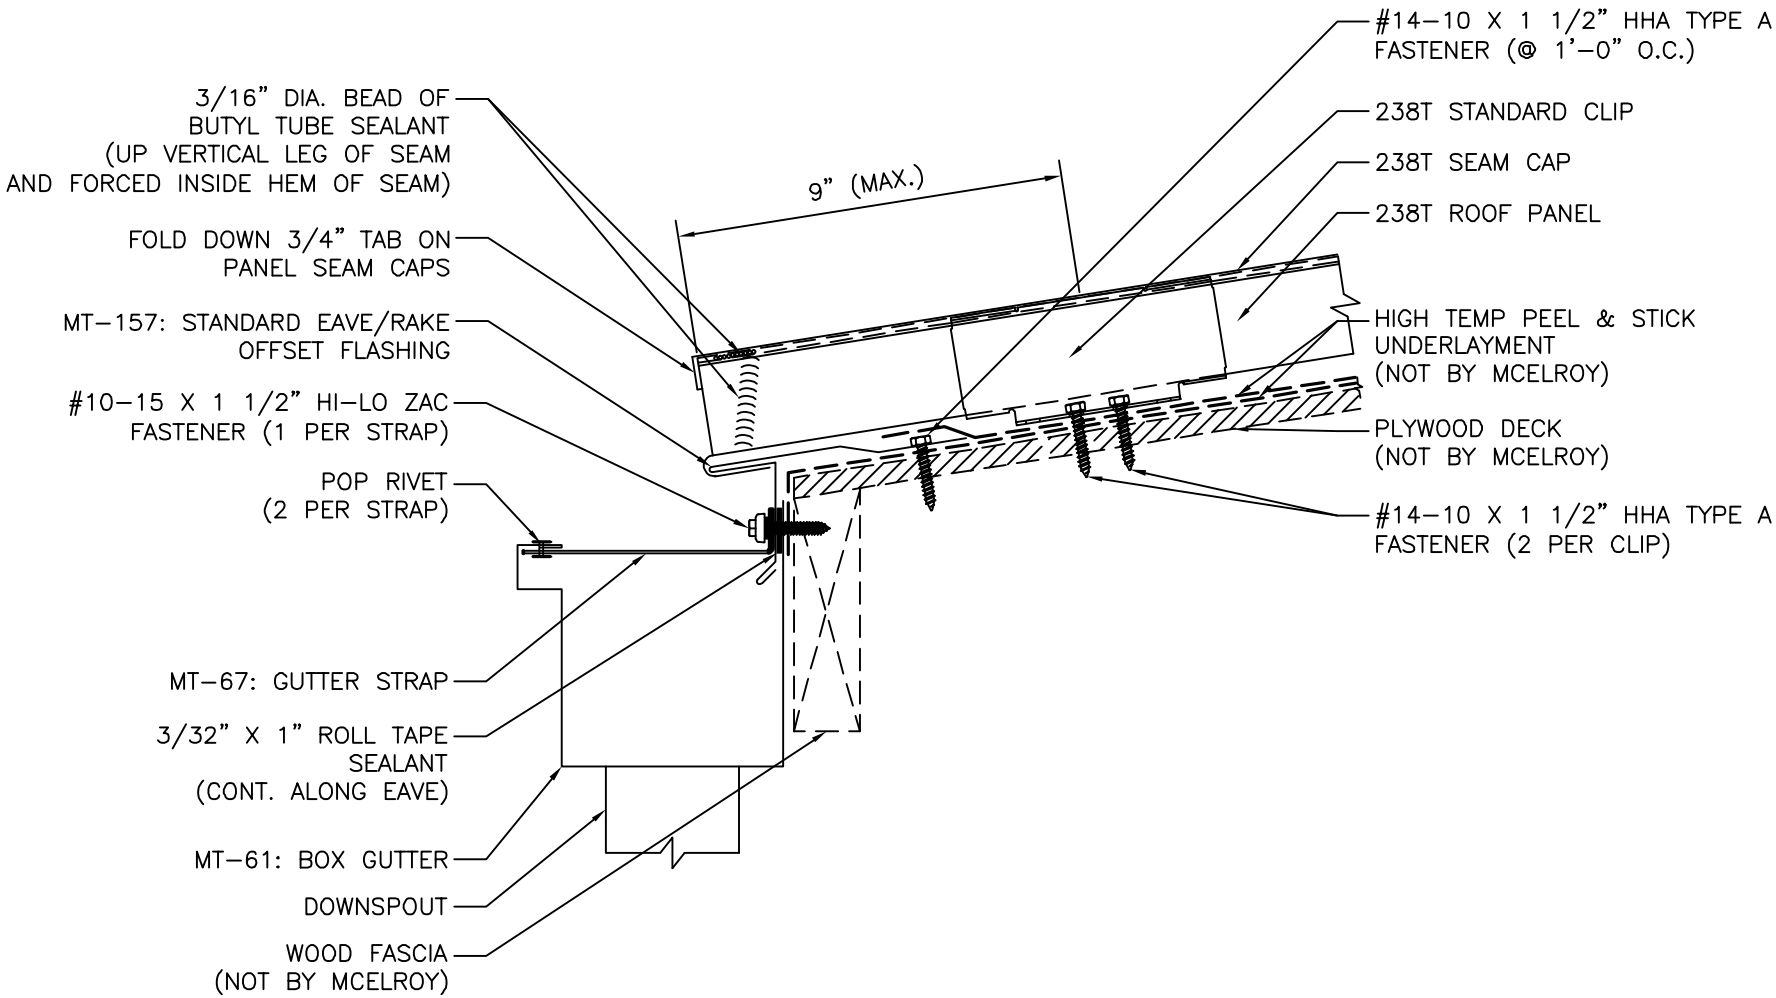

McELROY METAL	EAVE DRIP with GUTTER DETAIL		ISSUE/REVISION DATE: 06/242/2020
	ROOF PANEL: 238T	SUBSTRATE: PLYWOOD	SCALE: N.T.S.