RAKE DETAIL

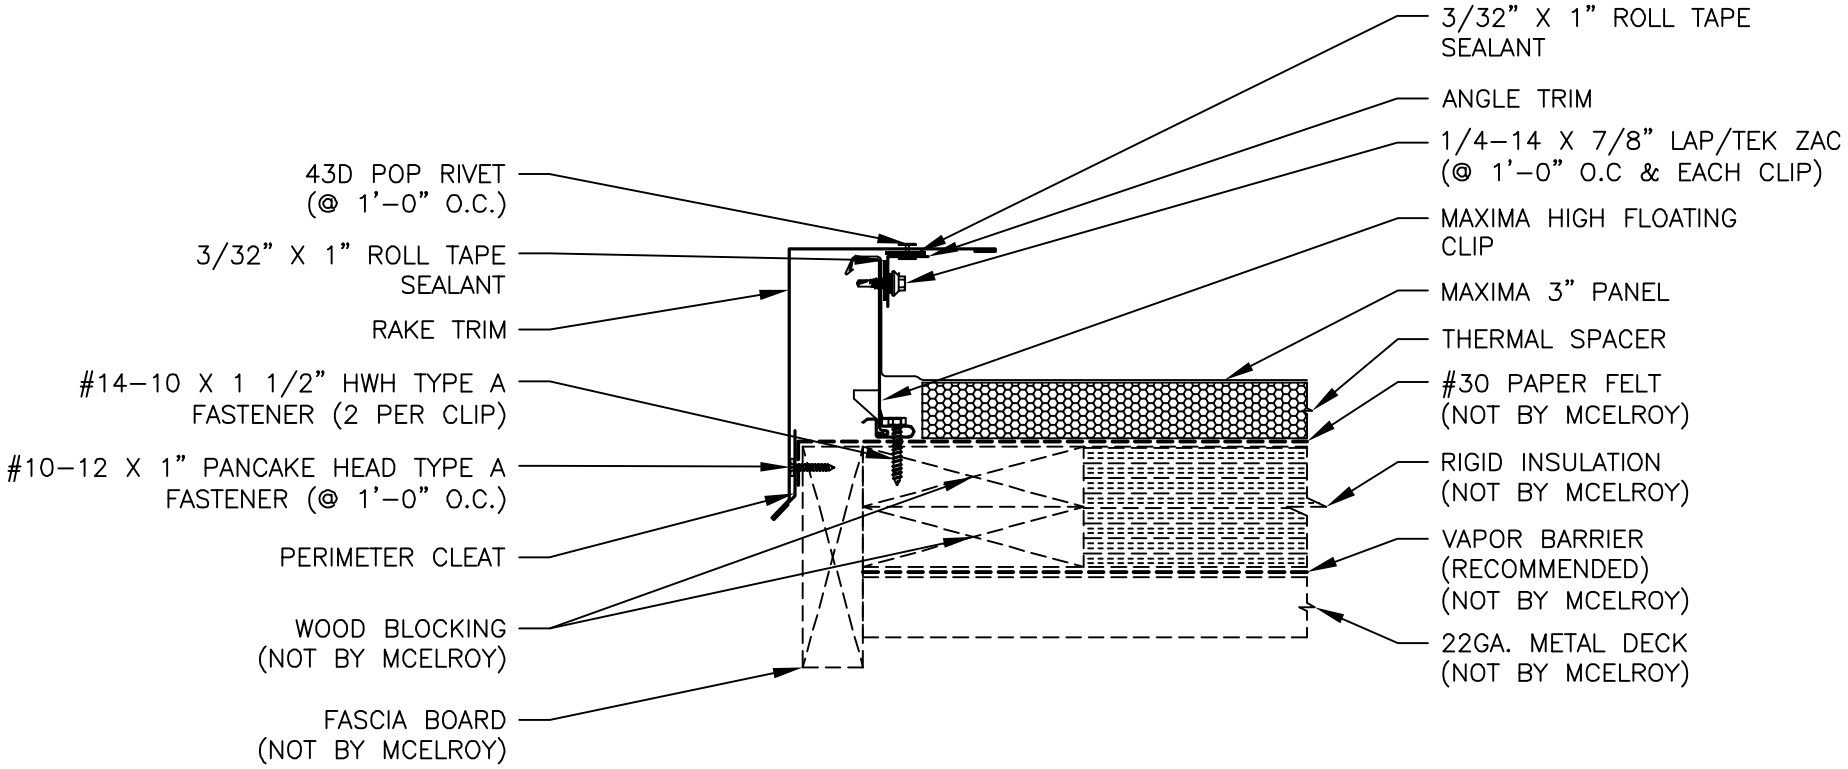
43D POP RIVET
(@ 1'-0" O.C.)
3/32" X 1" ROLL TAPE
SEALANT
RAKE TRIM
#14-10 X 1 1/2" HWH TYPE A
FASTENER (2 PER CLIP)
#10-12 X 1" PANCAKE HEAD TYPE A
FASTENER (@ 1'-0" O.C.)
PERIMETER CLEAT
WOOD BLOCKING
(NOT BY MCELROY)
FASCIA BOARD
(NOT BY MCELROY)
3/32" X 1" ROLL TAPE
SEALANT
ANGLE TRIM
1/4-14 X 7/8" LAP/TEK ZAC
(@ 1'-0" O.C & EACH CLIP)
MAXIMA HIGH FLOATING
CLIP
MAXIMA 3" PANEL
THERMAL SPACER
#30 PAPER FELT
(NOT BY MCELROY)
RIGID INSULATION
(NOT BY MCELROY)
VAPOR BARRIER
(RECOMMENDED)
(NOT BY MCELROY)
22GA. METAL DECK
(NOT BY MCELROY)