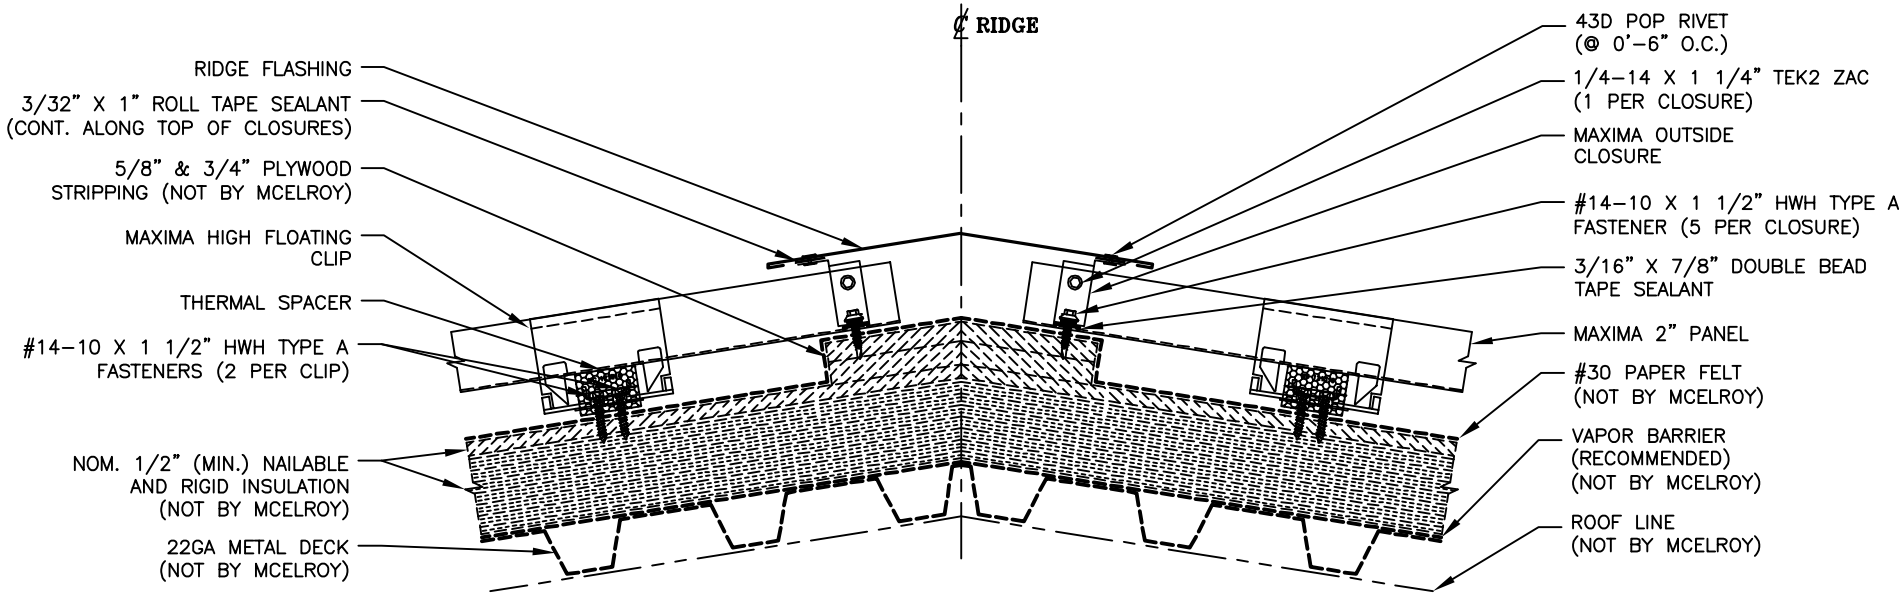# RIDGE DETAIL (ALT.)