VALLEY DETAIL
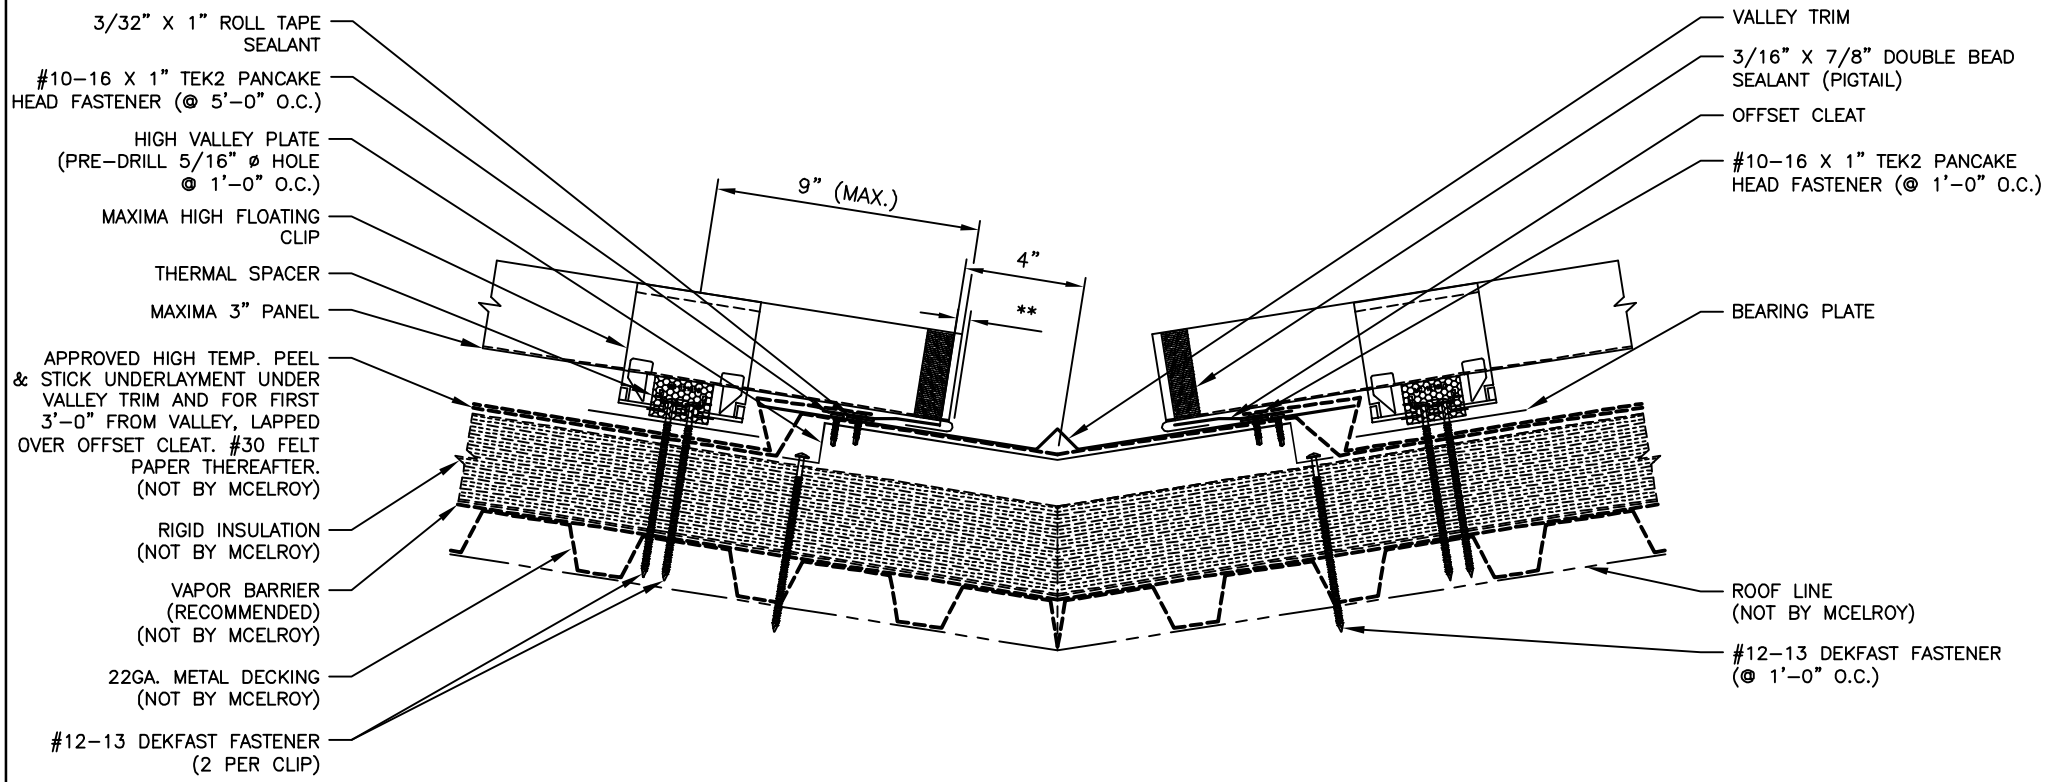
** CLEARANCE REQUIRED FOR THERMAL MOVEMENT