VALLEY DETAIL (PLATE)
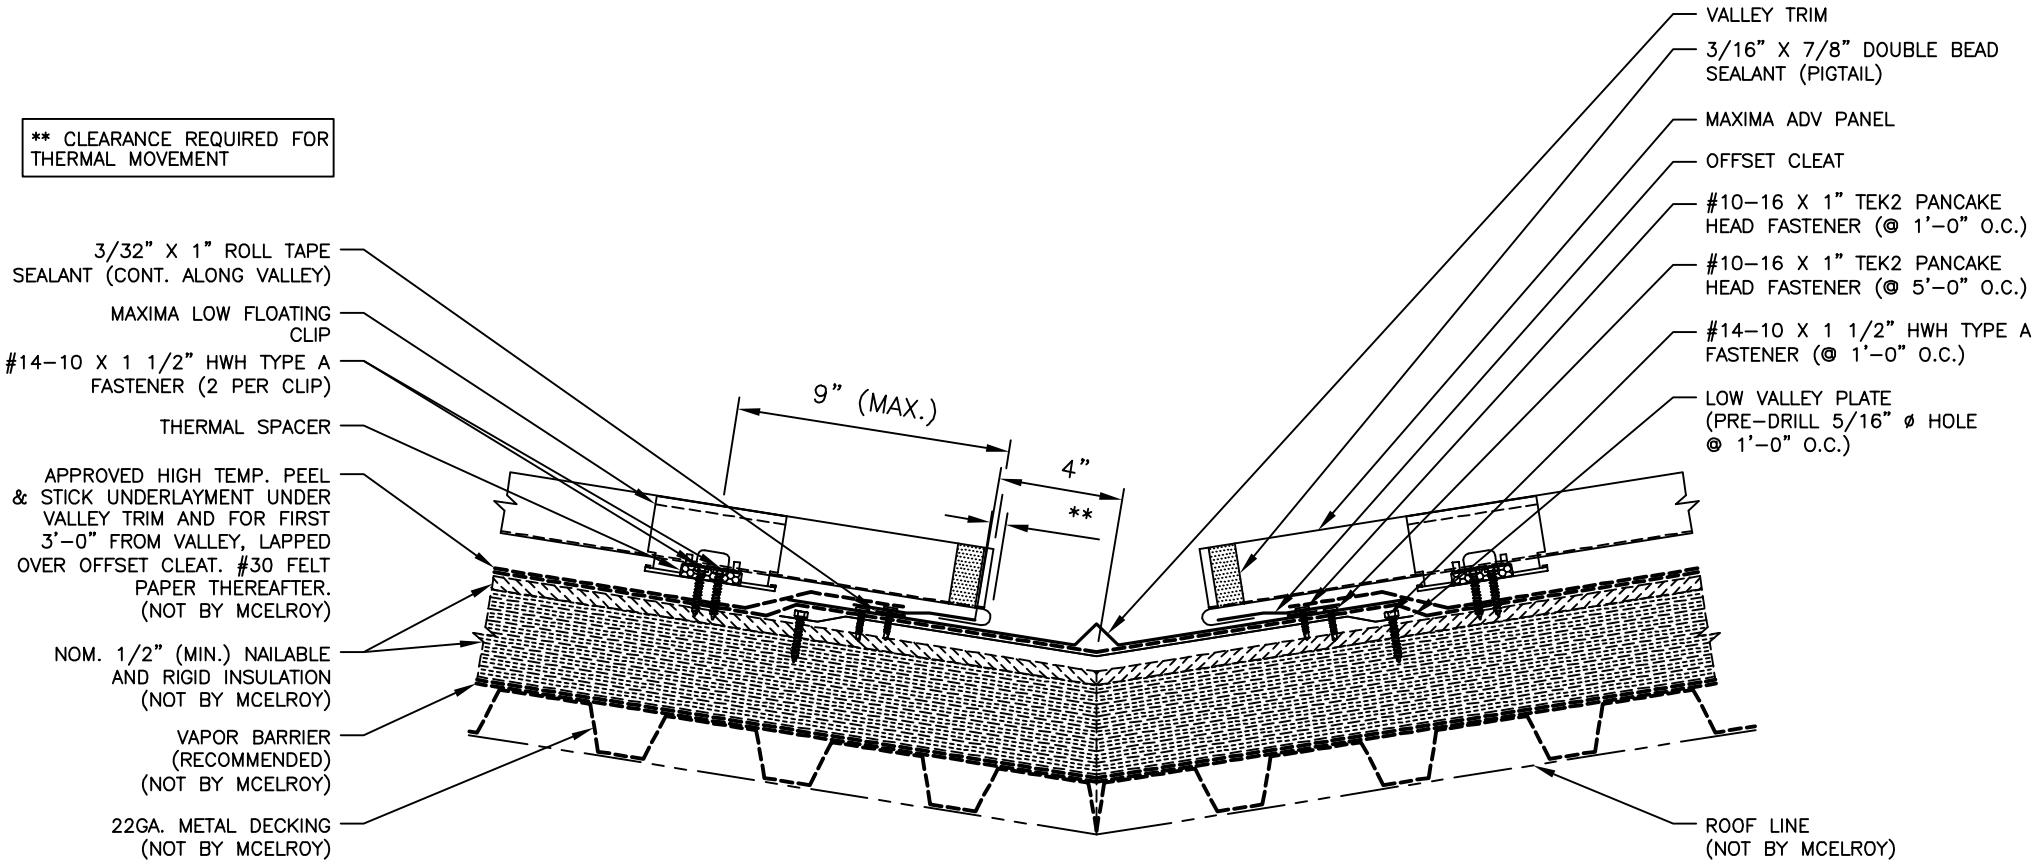
** CLEARANCE REQUIRED FOR THERMAL MOVEMENT