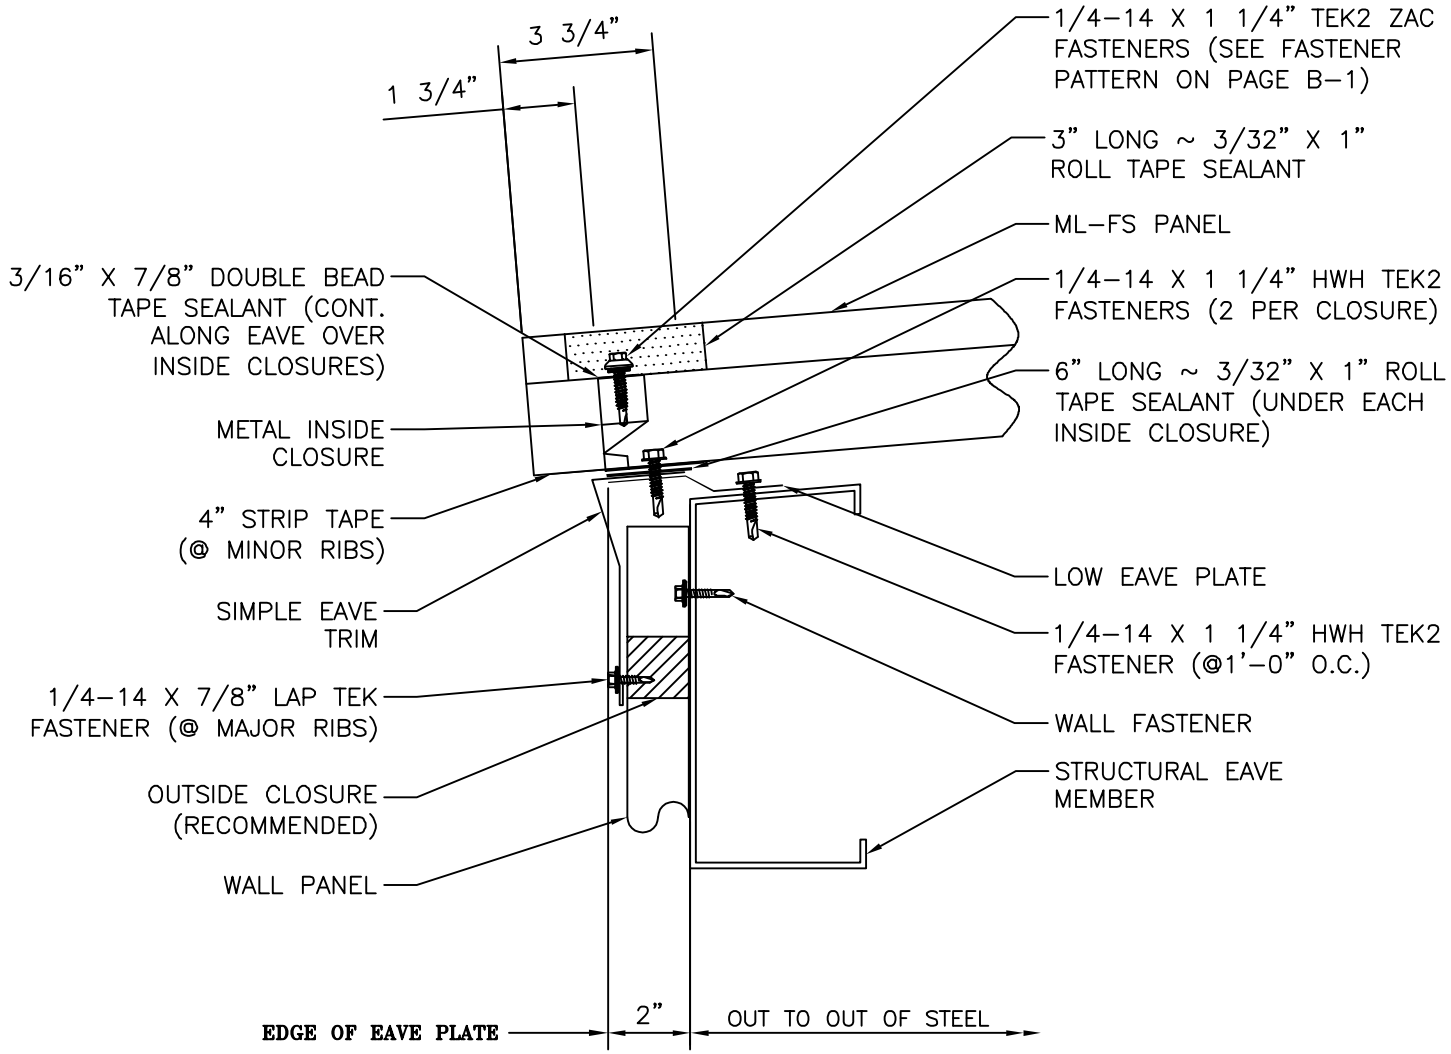

McELROY METAL

EAVE DETAIL

ISSUE/REVISION DATE: 06/11/2020

ROOF PANEL: MASTERLOK FS

SUBSTRATE: DUBLIN

SCALE: N.T.S.