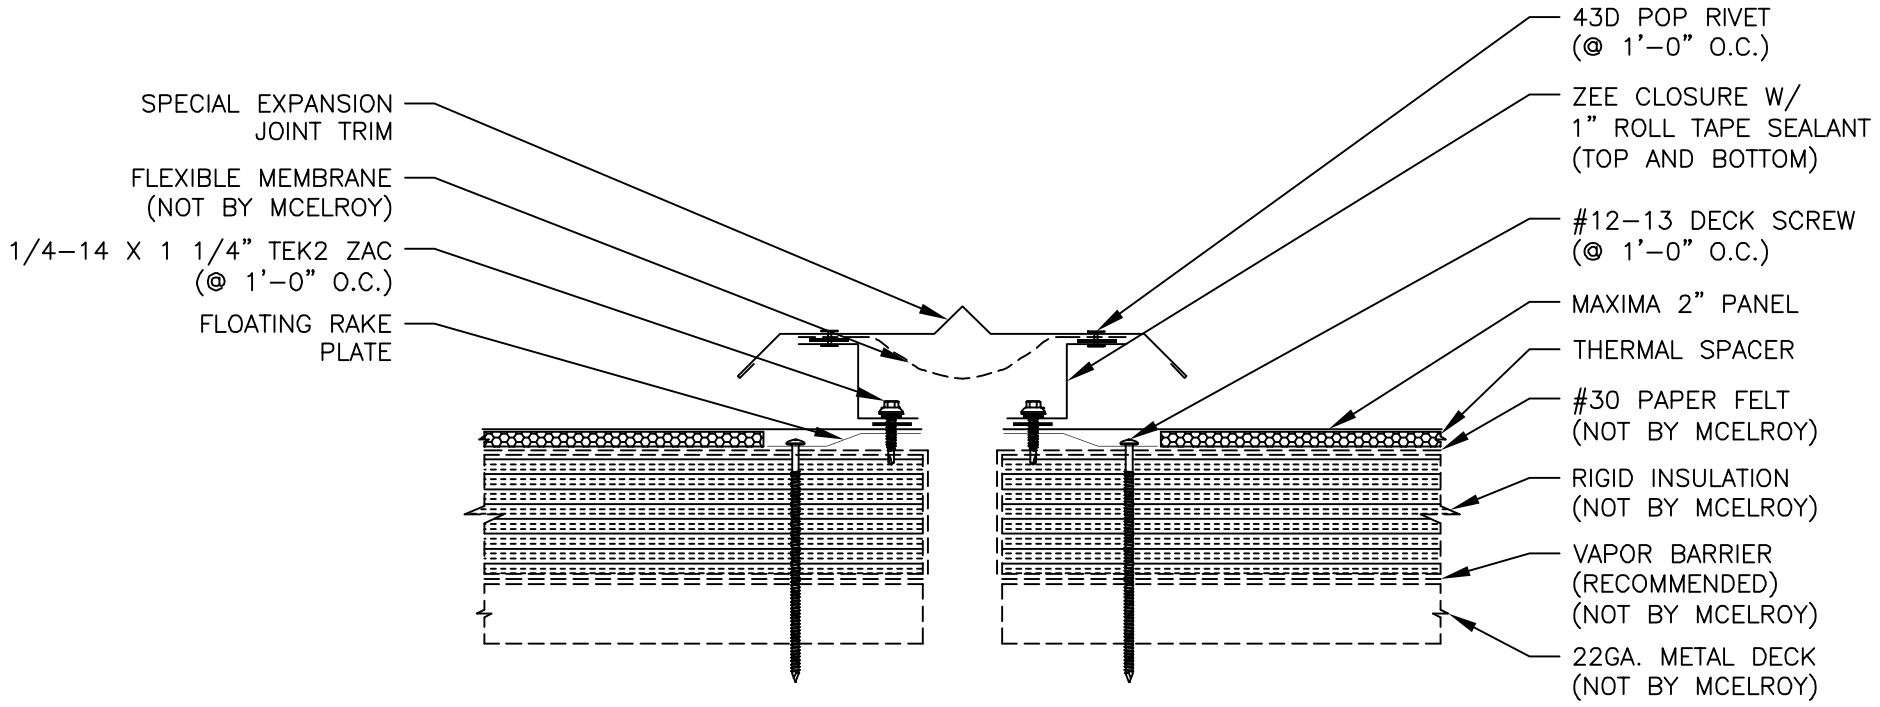


EXPANSION JOINT DETAIL

ISSUE/REVISION DATE: 8/3/2020

ROOF PANEL: MAXIMA 2"

SUBSTRATE: RIGID INSULATION / METAL DECK

SCALE: N.T.S.