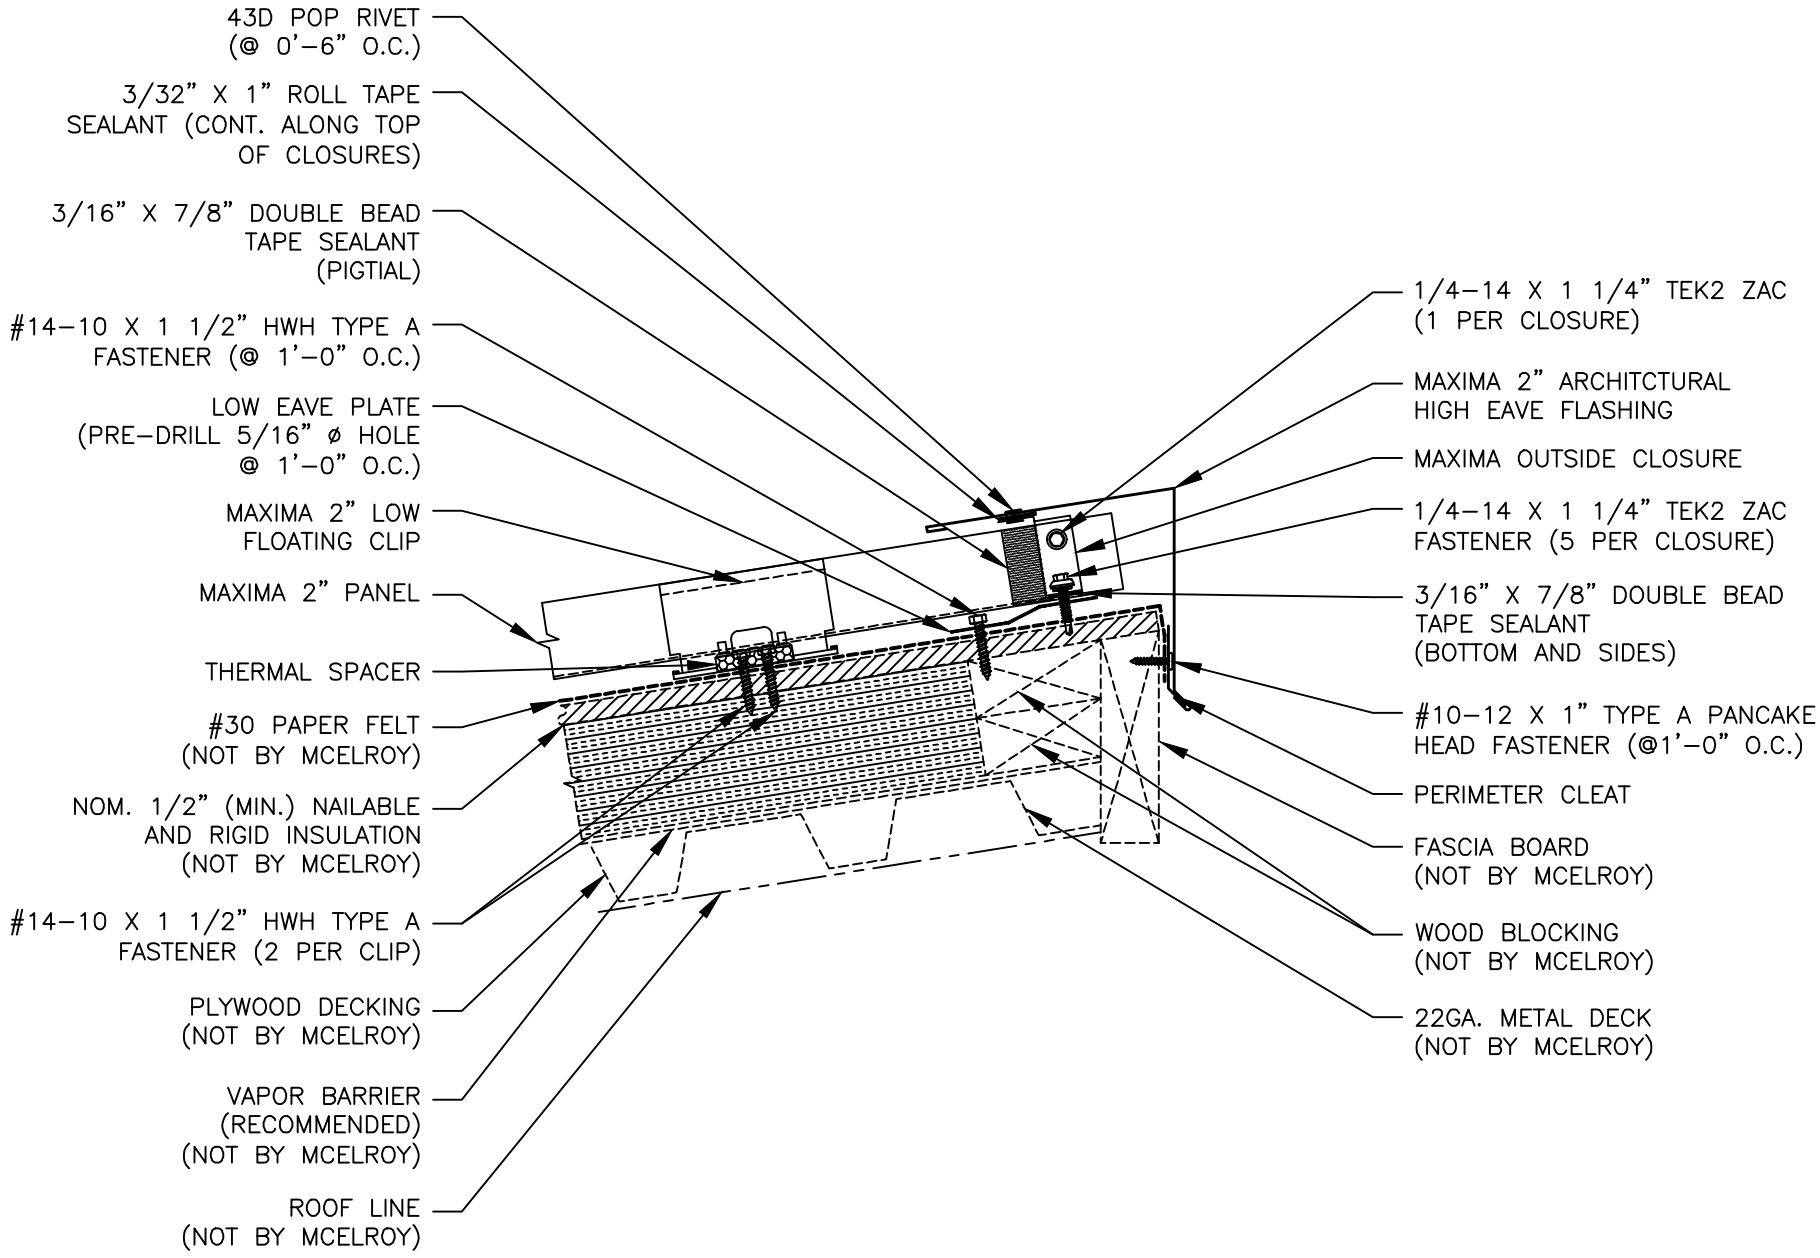


MCELROY METAL

HIGH EAVE DETAIL

ISSUE/REVISION DATE: 10/20/2020

ROOF PANEL: MAXIMA 2"

SUBSTRATE: NAIL BASE

SCALE: N.T.S.