MEDALLION I

HI-SIDE TIE-IN DETAIL

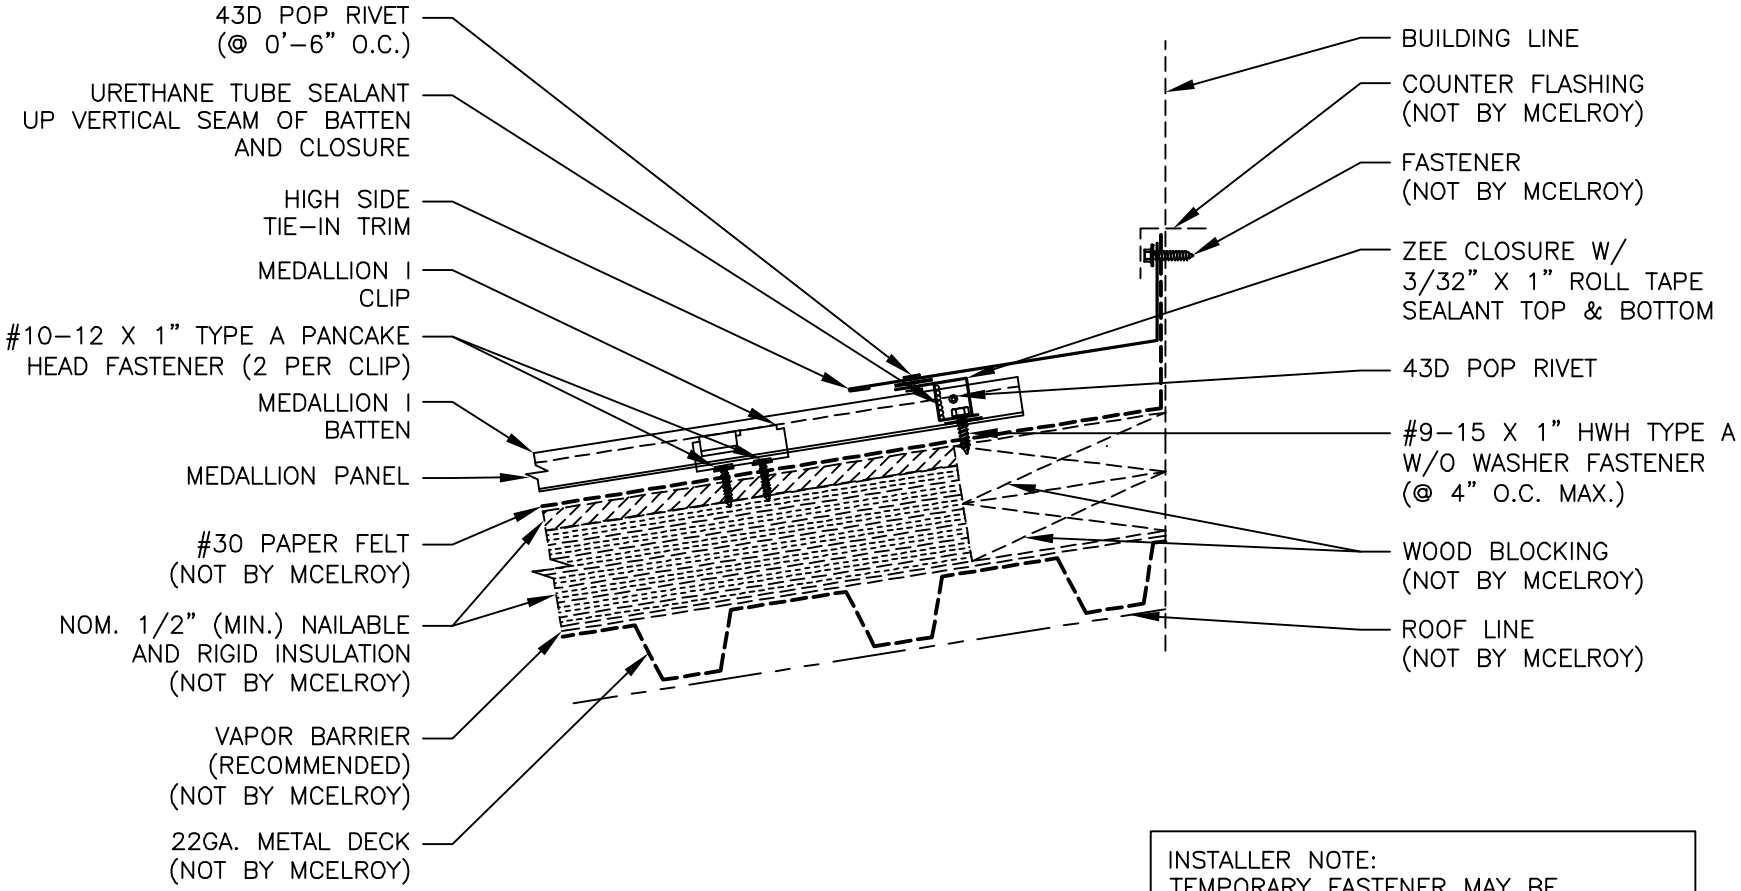

INSTALLER NOTE:
TEMPORARY FASTENER MAY BE REQUIRED TO KEEP PANELS FROM SLIDING DOWNHILL DURING INSTALLATION.

McELROY METAL, INC.

DATE CREATED: 06/16/08