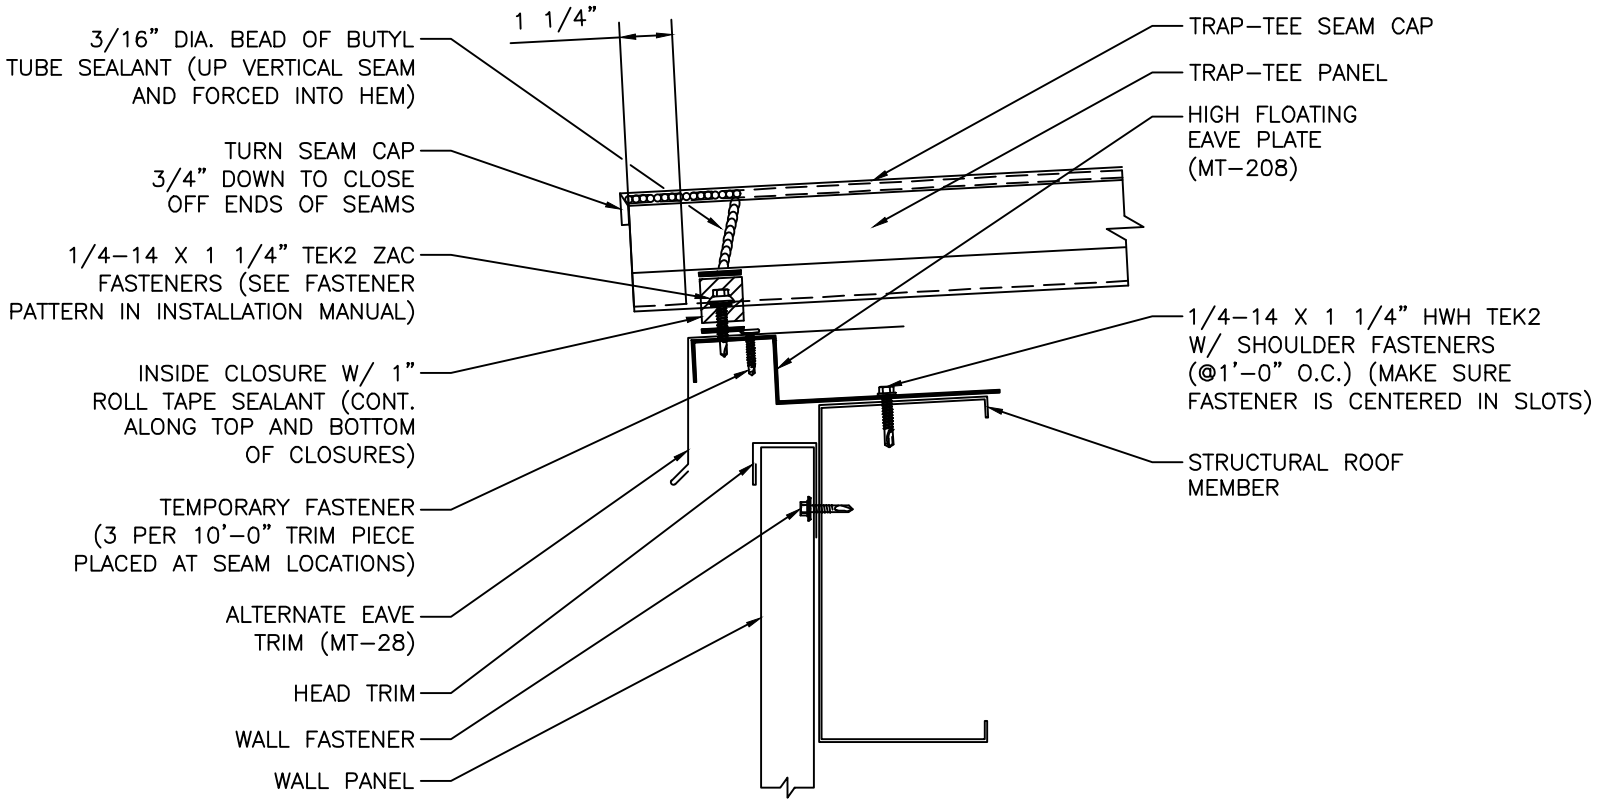

McELROY METAL	FLOATING EAVE TRIM DETAIL	ISSUE/REVISION DATE: 11/3/2022
	ROOF PANEL: TRAP-TEE / SUBSTRATE: PURLIN	SCALE: N.T.S.