**DIMENSION IS DETERMINED BY THICKNESS OF WALL PANEL

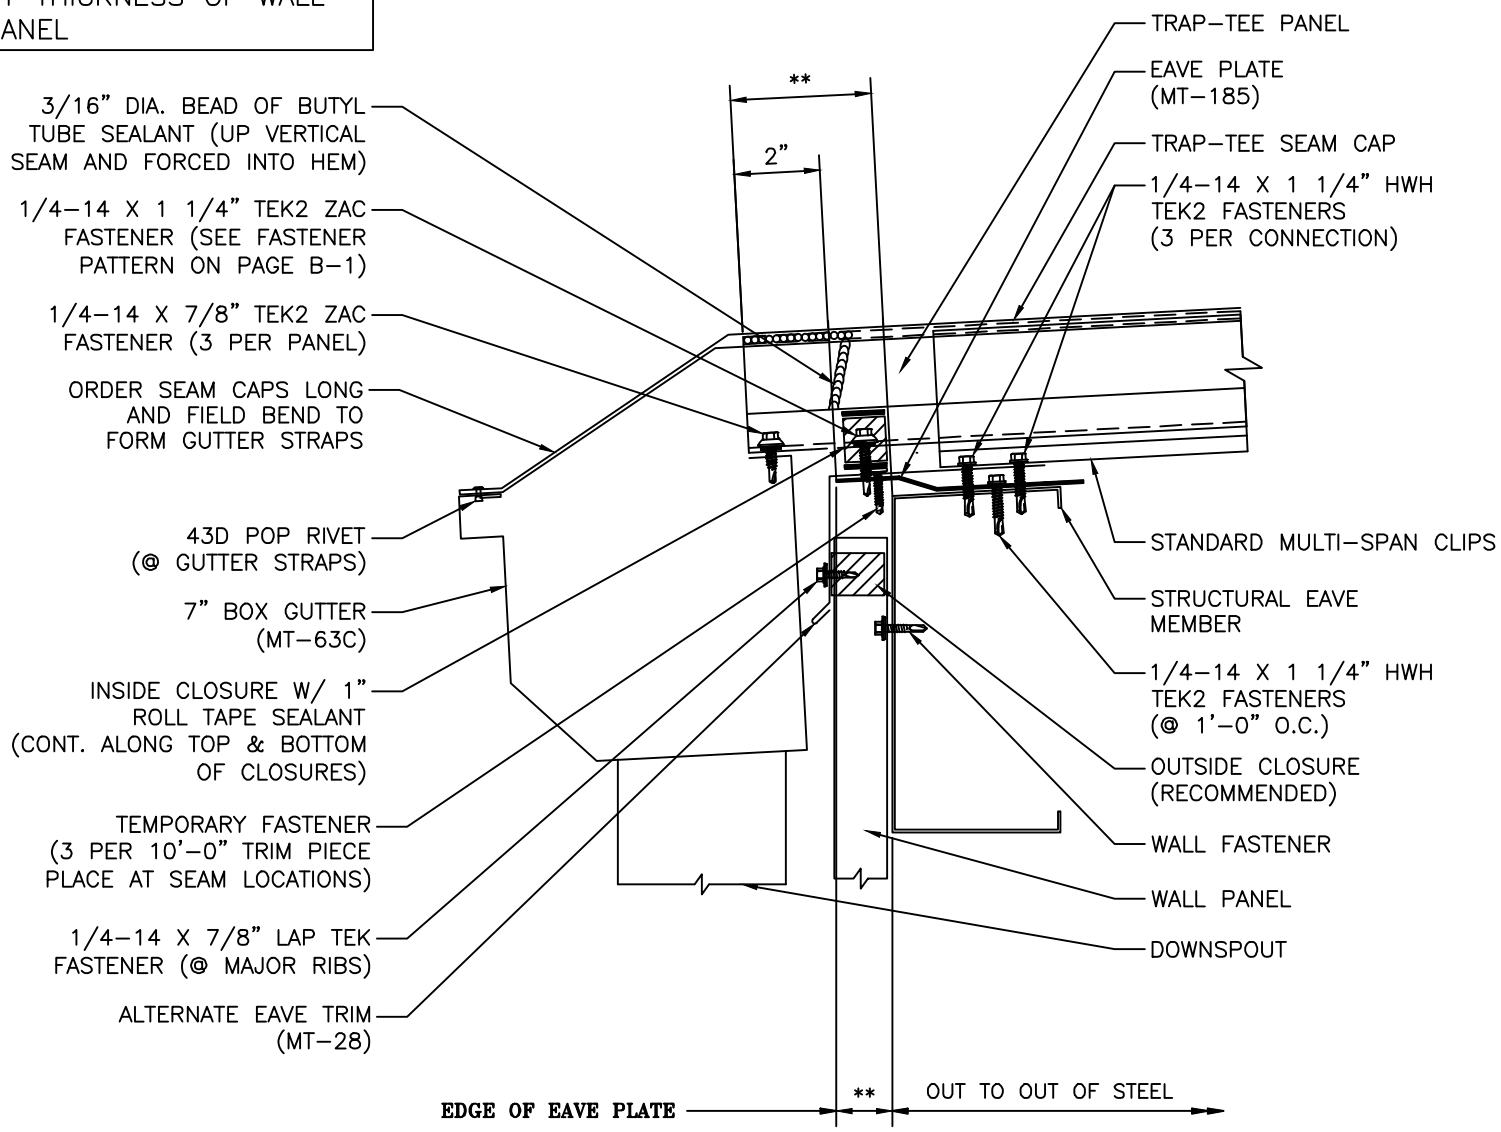

McELROY METAL

FIXED EAVE w/ GUTTER DETAIL

ISSUE/REVISION DATE: 11/3/2022

ROOF PANEL: TRAP-TEE | SUBSTRATE: PURLIN | SCALE: N.T.S.