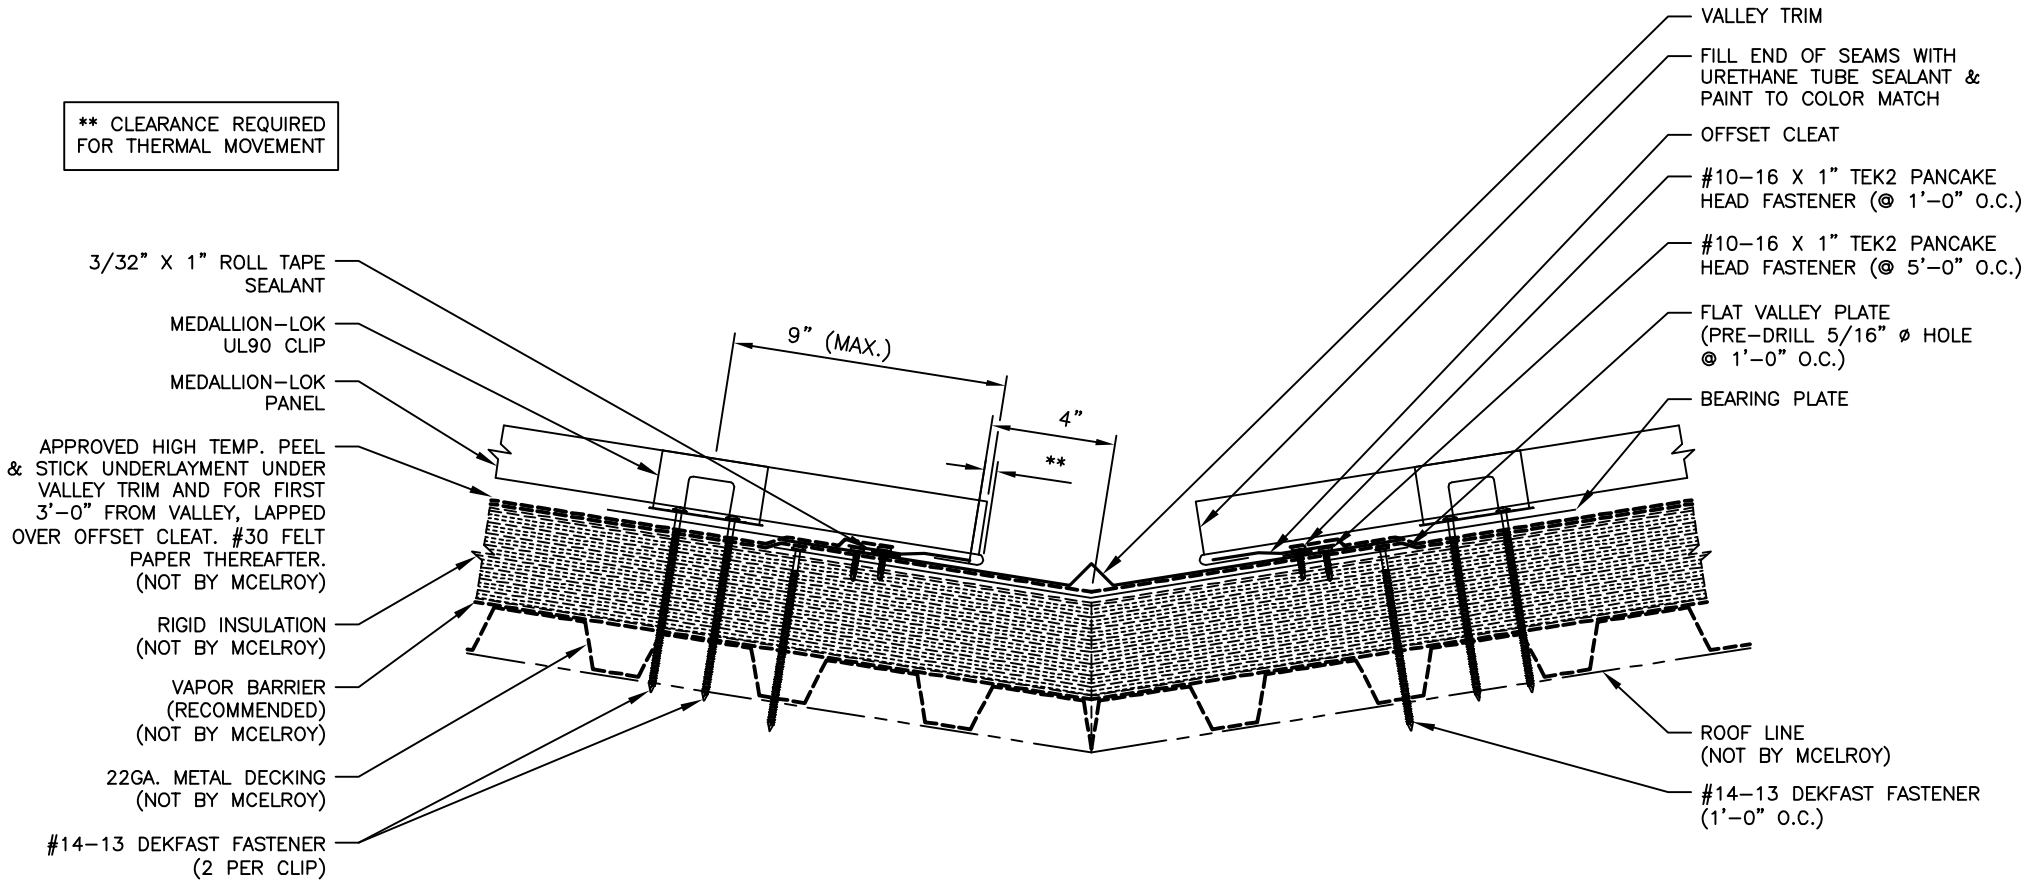# VALLEY DETAIL